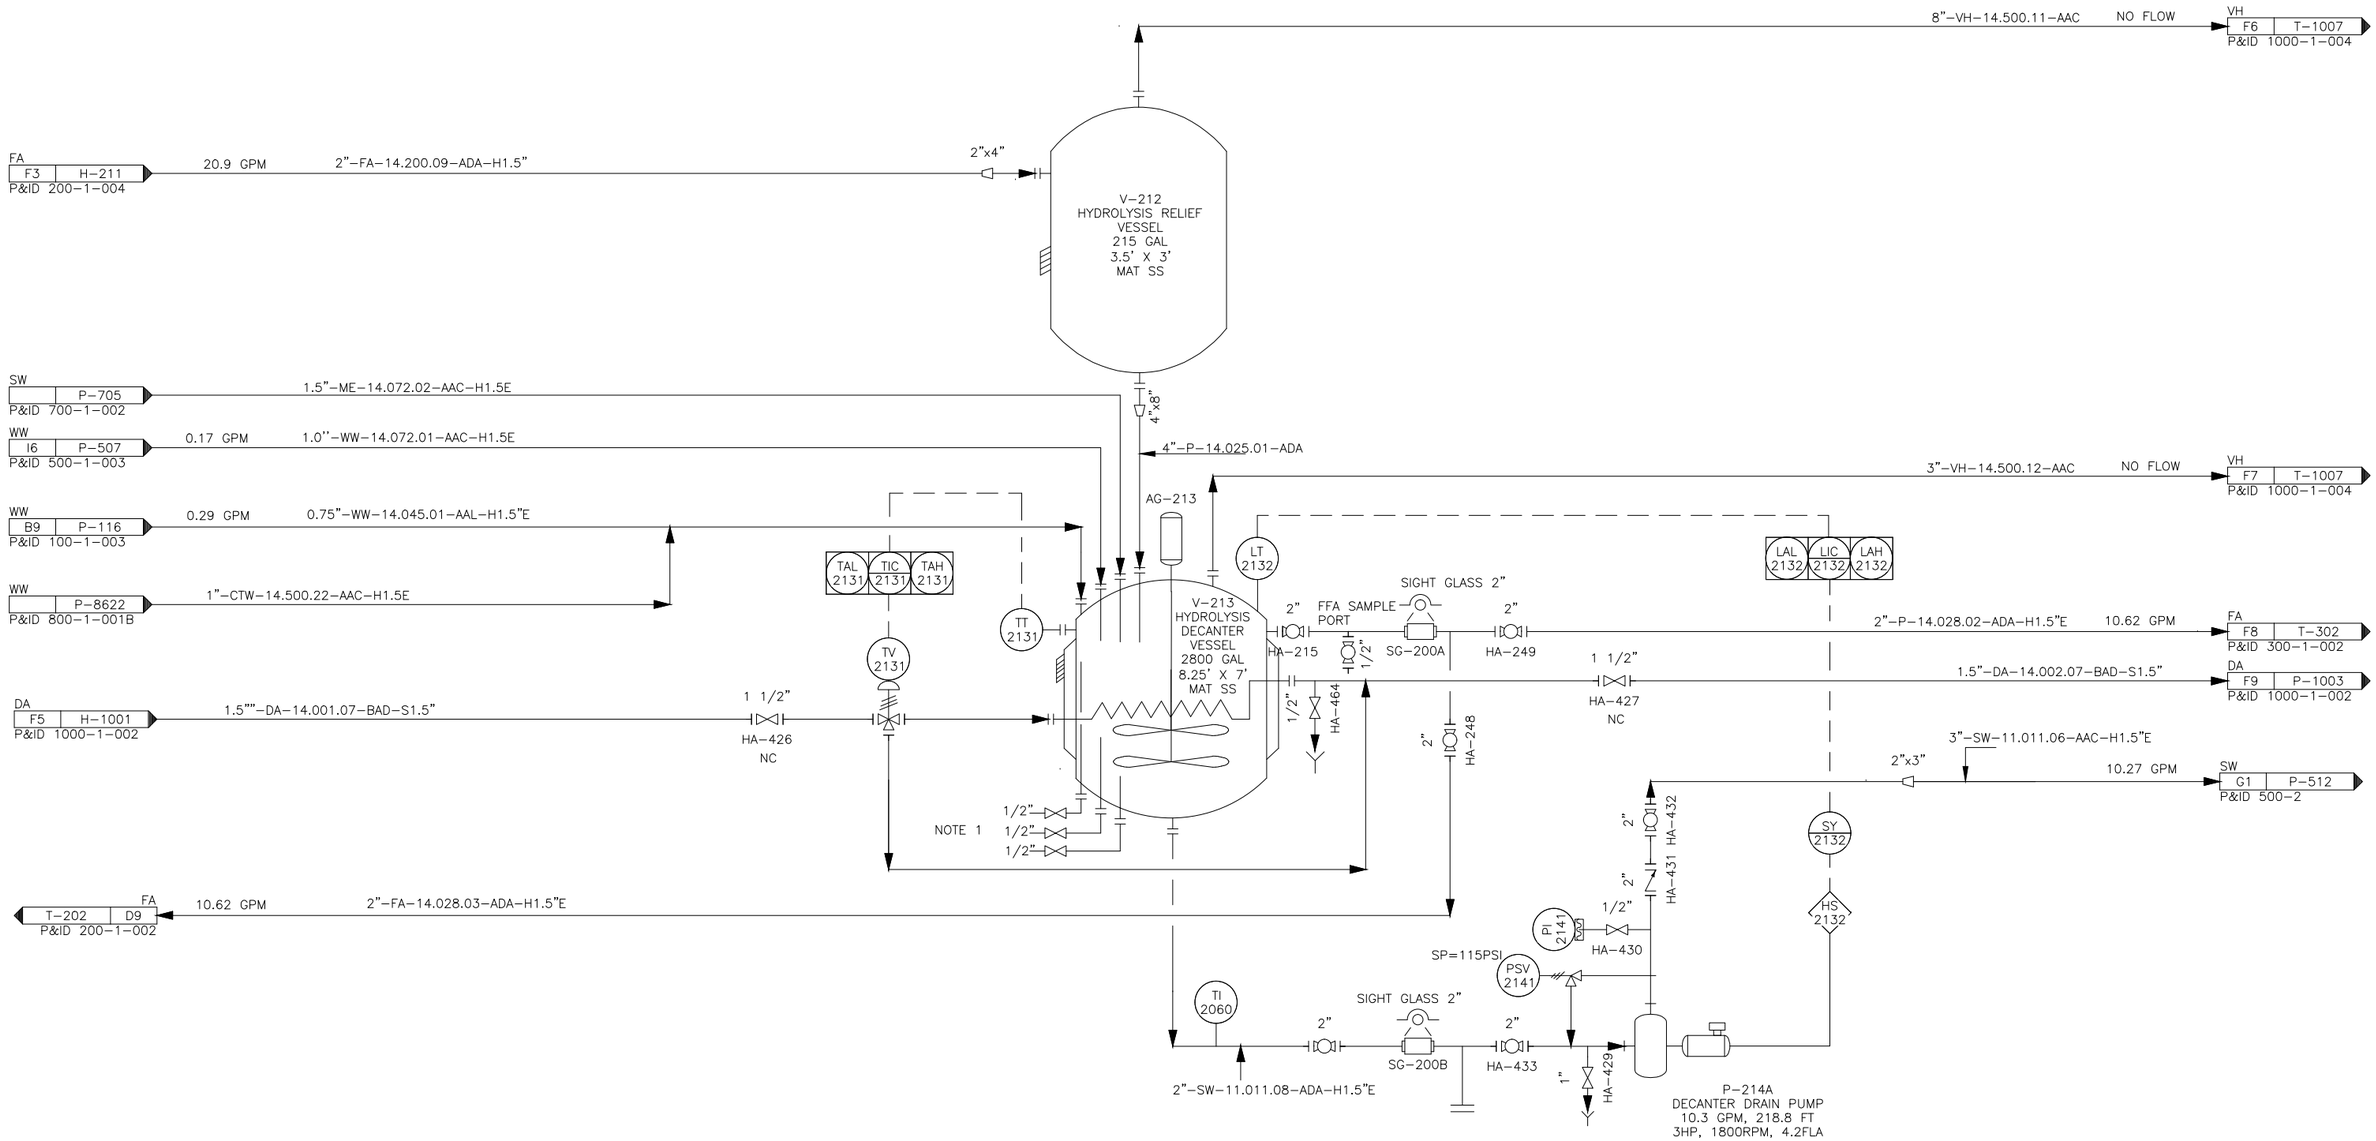

NOTE:
1. SAMPLE PORTS ARE AT 25%, 50%, 75% OF V-213 HEIGHT (21", 42", 63")

REV	DATE	MODIFIED BY	MODIFICATION
12	12-16-2016	LVR	P-8622 drain tie-in
11	05-24-2016	TV	UPDATED AS PER REMARK
3	03-16-2015	JD	UPDATED AS PER REMARK
2.1	11-25-2014	JD	UPDATED AS PER REMARK
14	09-19-2018	LL	ADD P-507 DRAIN
13	4-24-2017	LVR	FFA SAMPLE PORT

REVISION

	NAME	DATE
DRAWN		09-29-2014
CHECKED		09-29-2014
ENG APPR.		
MFG APPR.		
Q.A.		

PROPRIETARY AND CONFIDENTIAL
THE INFORMATION CONTAINED IN THIS DRAWING IS THE SOLE PROPERTY OF JATRO DIESEL INC. ANY REPRODUCTION IN PART OR AS A WHOLE WITHOUT THE WRITTEN PERMISSION OF JATRO DIESEL INC. IS PROHIBITED.

TITLE:
HYDROLYSIS FLASH VESSEL AND DECANTER

SIZE	DWG. NO.	REV
A2	200-1-005	14

SHEET 1 OF 1