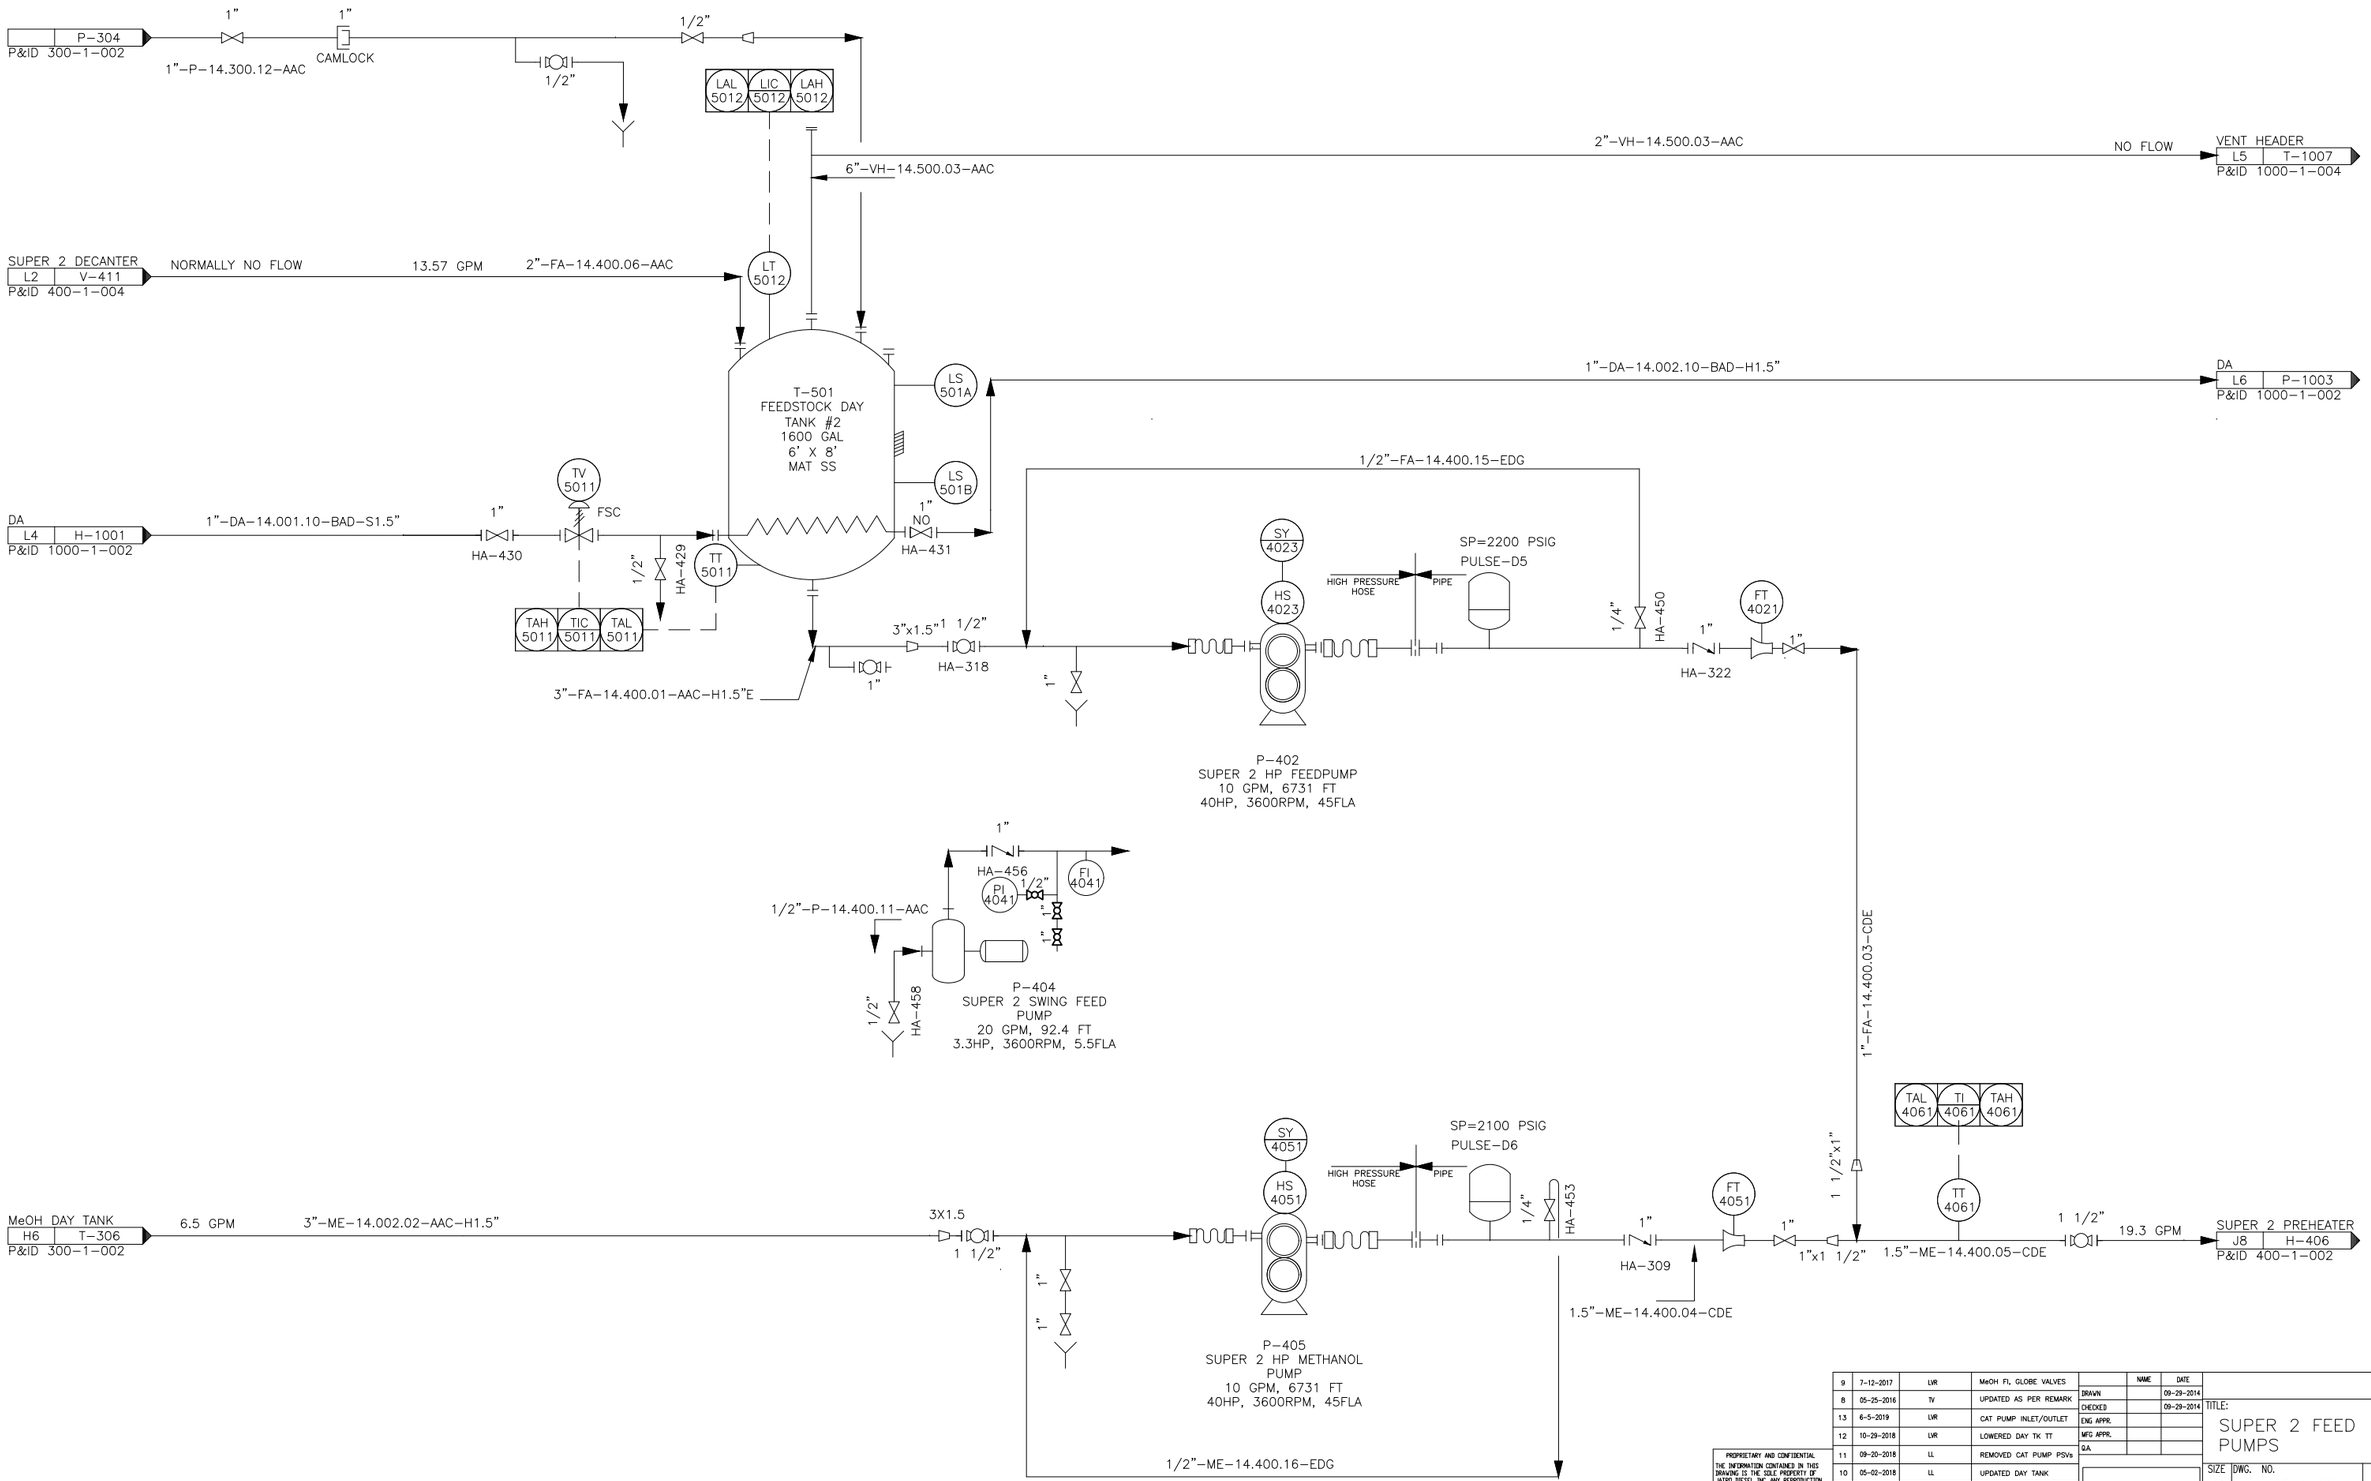

REV	DATE	MODIFIED BY	MODIFICATION
9	7-12-2017	LVR	MeOH FI, GLOBE VALVES
8	05-25-2016	TV	UPDATED AS PER REMARK
13	6-5-2019	LVR	CAT PUMP INLET/OUTLET
12	10-29-2018	LVR	LOWERED DAY TK TT
11	09-20-2018	LL	REMOVED CAT PUMP PSVs
10	05-02-2018	LL	UPDATED DAY TANK

REVISION

	NAME	DATE
DRAWN		09-29-2014
CHECKED		09-29-2014
ENG APPR.		
MFG APPR.		
Q.A.		

PROPRIETARY AND CONFIDENTIAL
THE INFORMATION CONTAINED IN THIS DRAWING IS THE SOLE PROPERTY OF JATRO DIESEL INC. ANY REPRODUCTION IN PART OR AS A WHOLE WITHOUT THE WRITTEN PERMISSION OF JATRO DIESEL INC. IS PROHIBITED.

TITLE: SUPER 2 FEED PUMPS

SIZE A2 | DWG. NO. 400-1-001 | REV 13

SHEET 1 OF 1