SOLUTIONS 4
MANUFACTURING
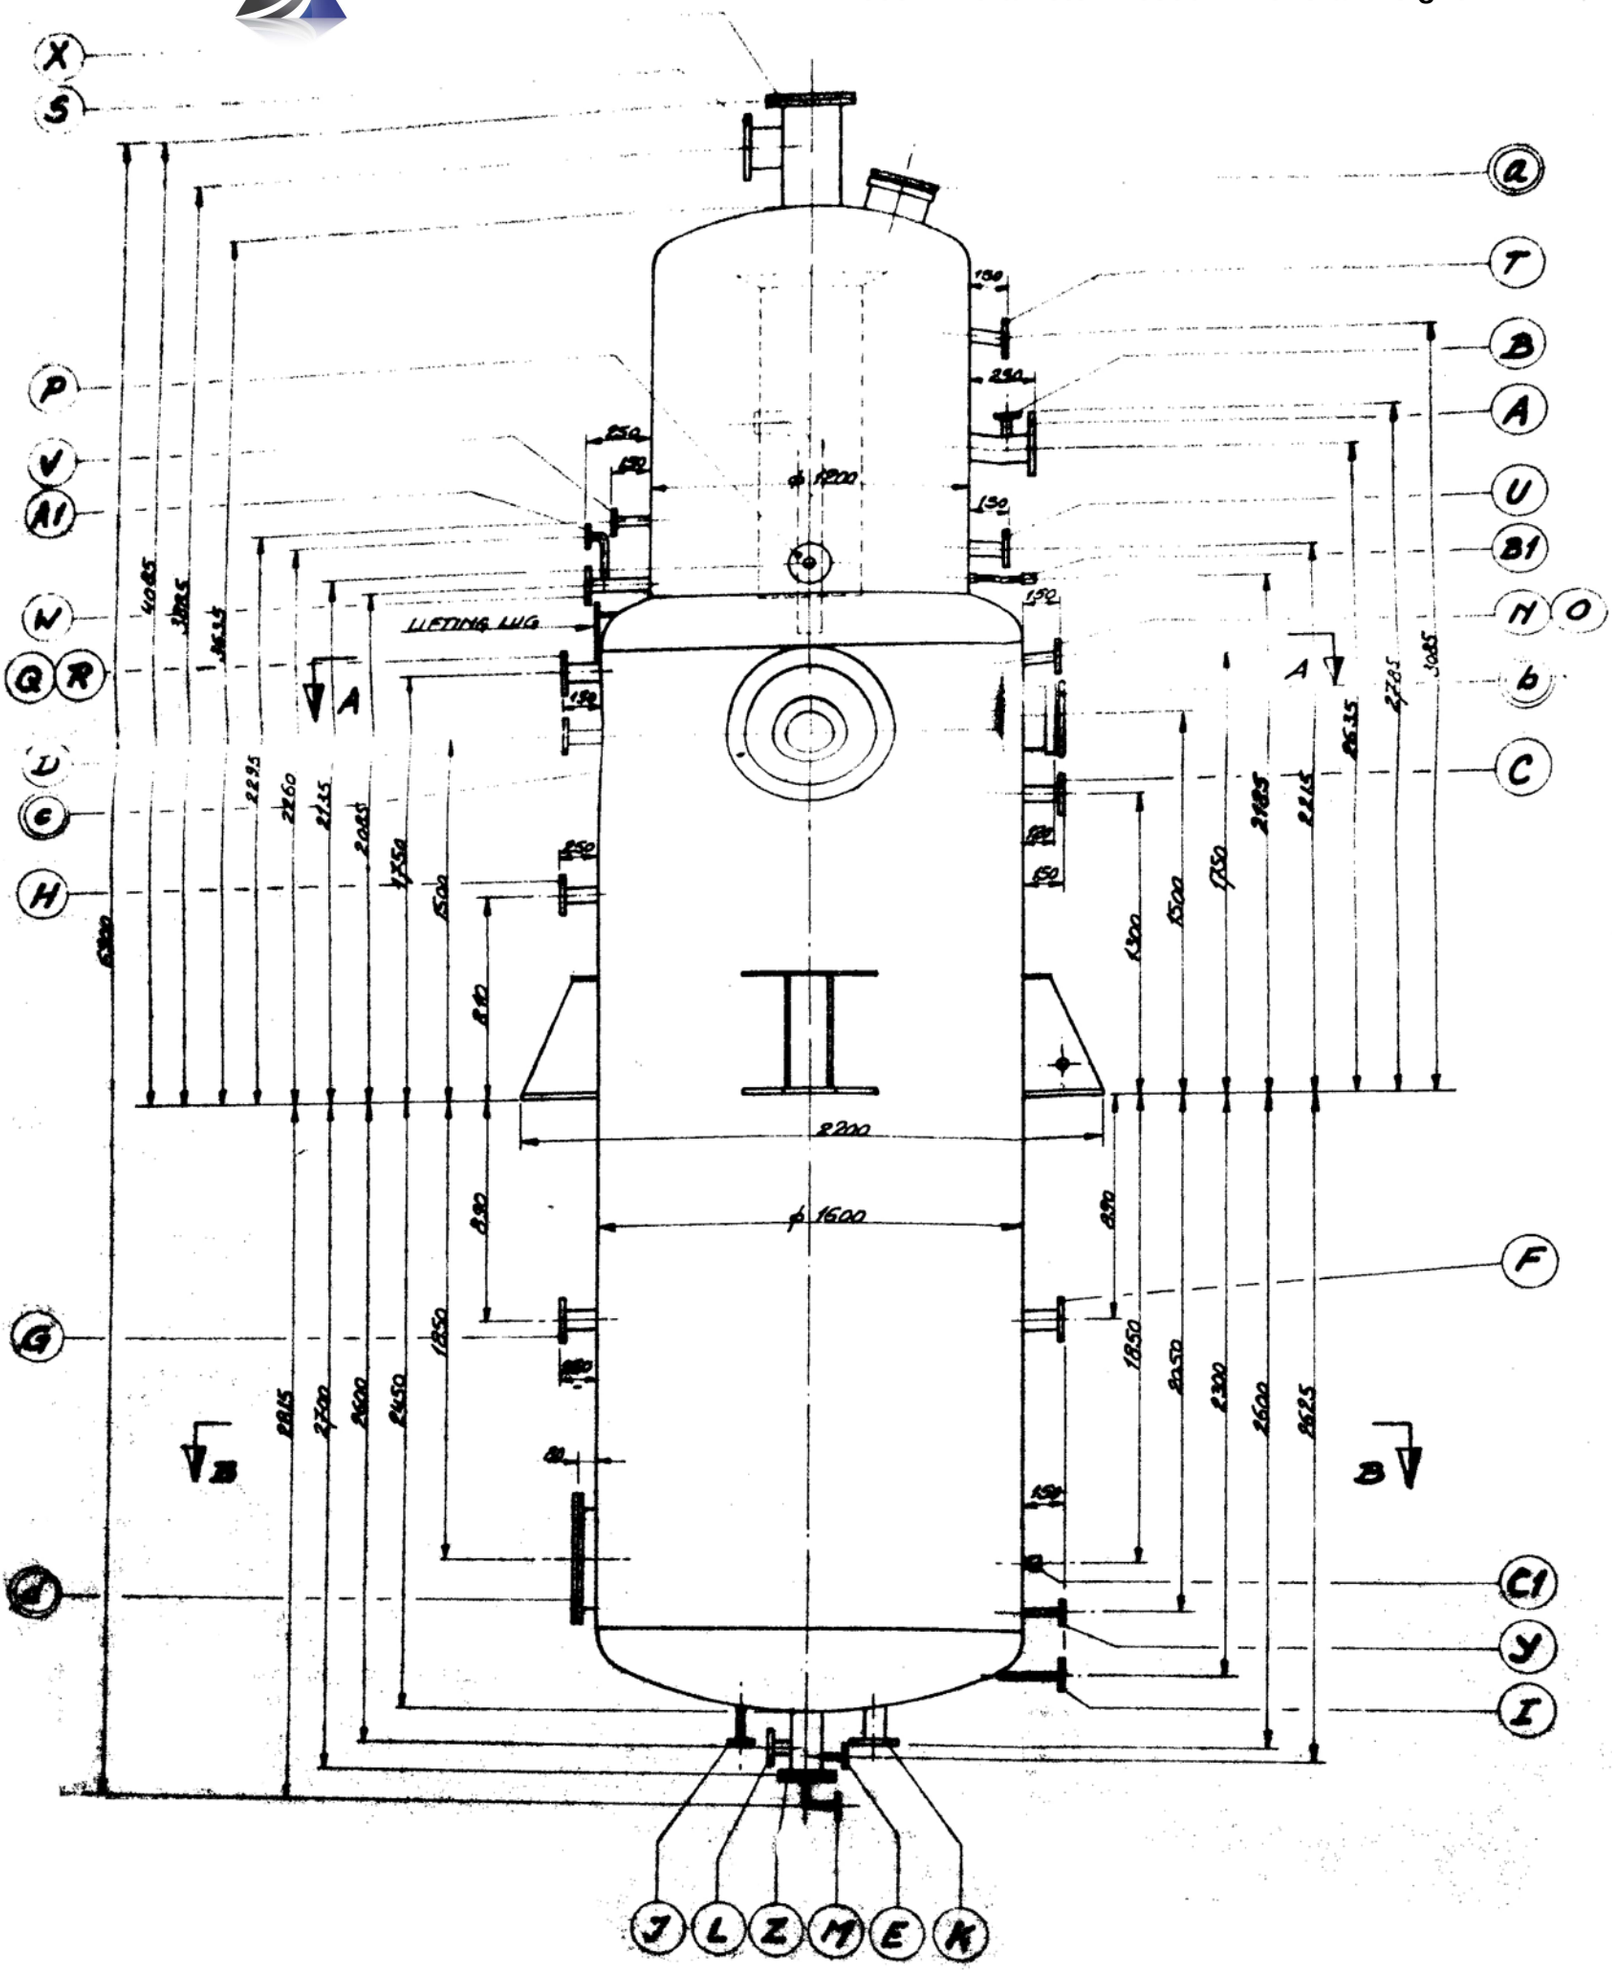
ITEM 5718. DeSmet Stainless Steel Bleacher
1600mm diameter x 6900mm overall height