5 LINE

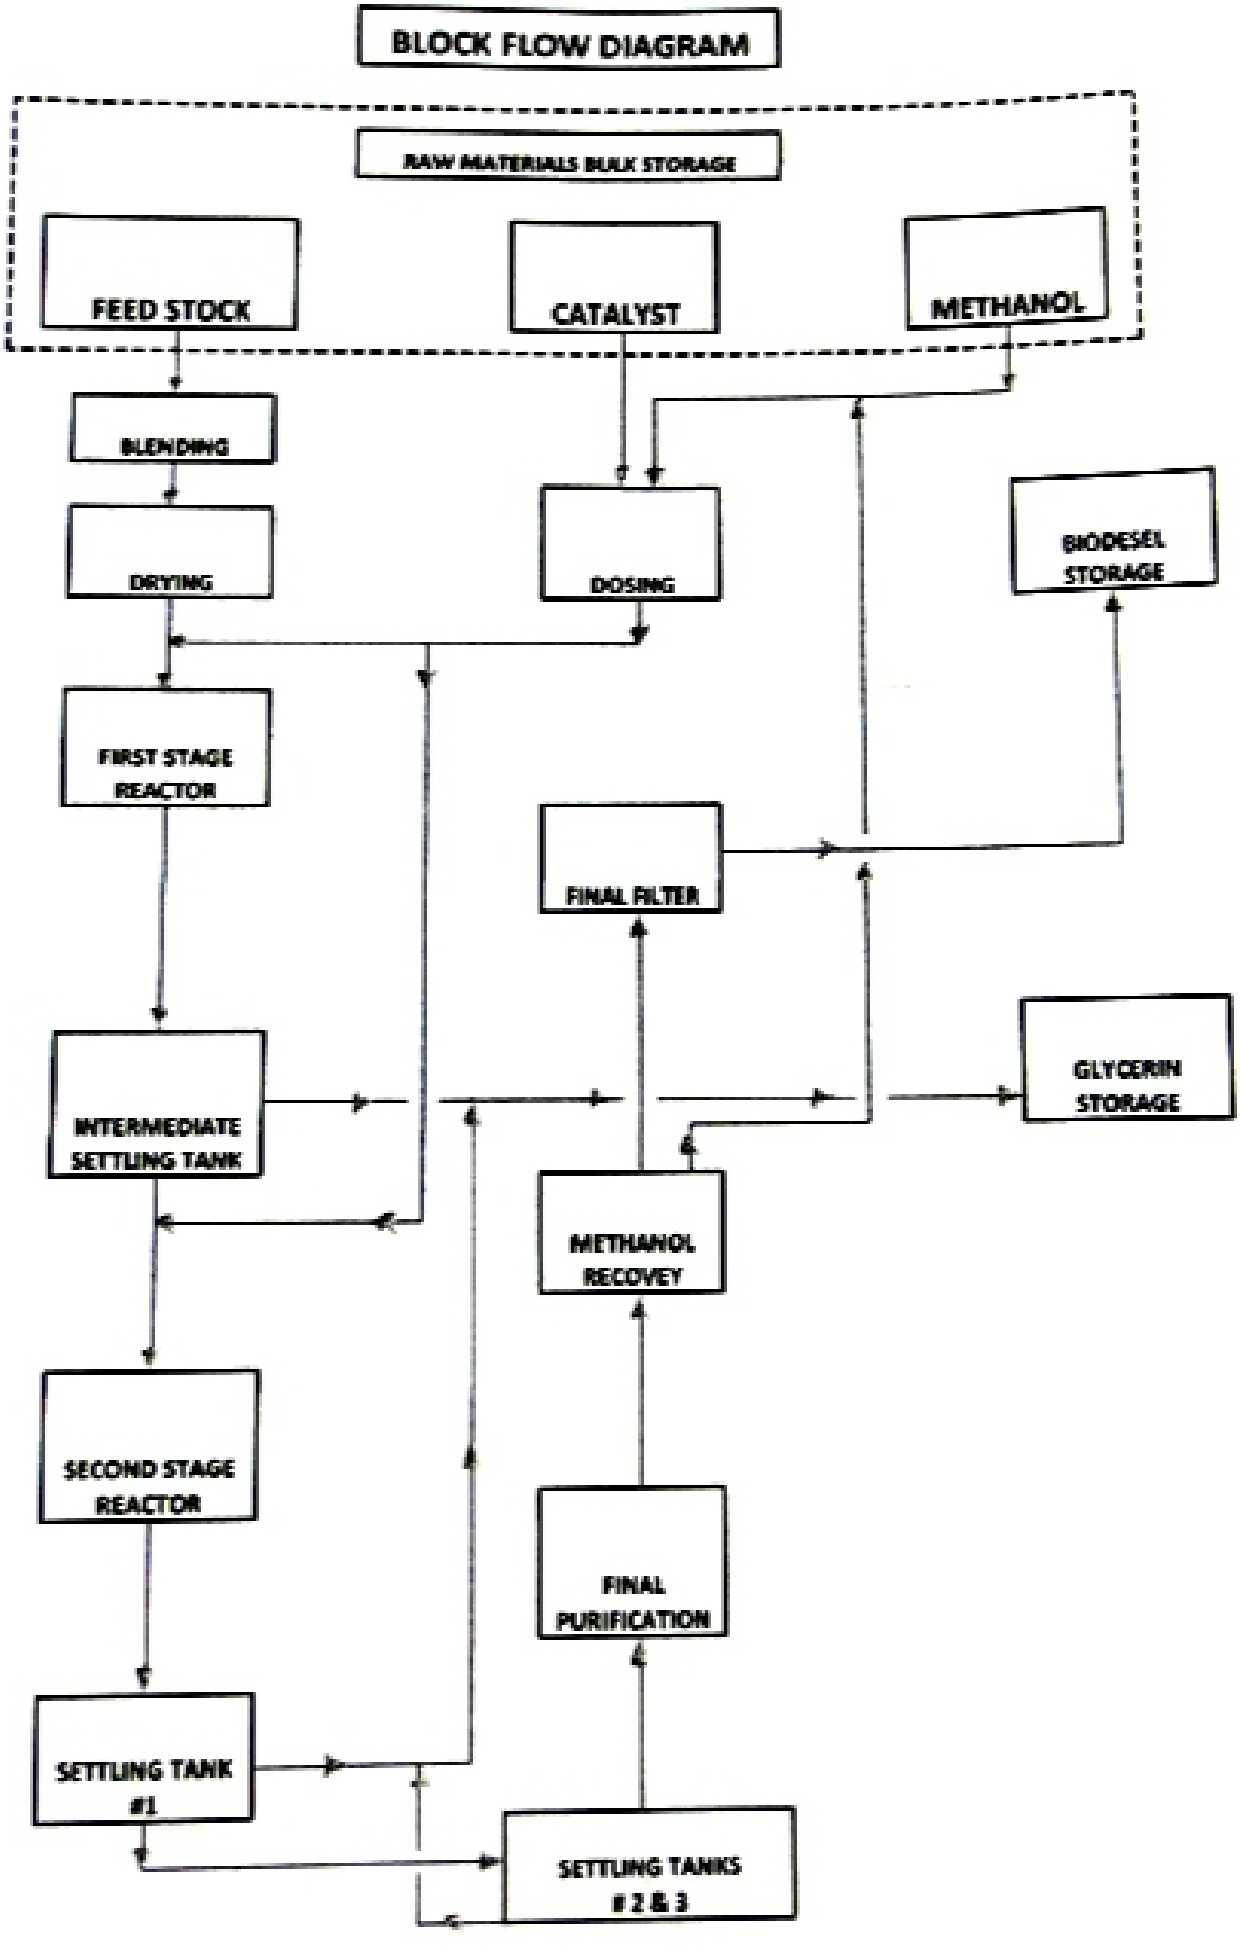
BLOCK FLOW DIAGRAM
RAW MATERIALS BULK STORAGE
FEED STOCK
CATALYST
METHANOL
BLENDING
DRYING
DOSING
BIODESEL STORAGE
FIRST STAGE REACTOR
FINAL FILTER
INTERMEDIATE SETTLING TANK
GLYCERIN STORAGE
METHANOL RECOVEY
SECOND STAGE REACTOR
FINAL PURIFICATION
SETTLING TANK #1
SETTLING TANKS # 2 & 3