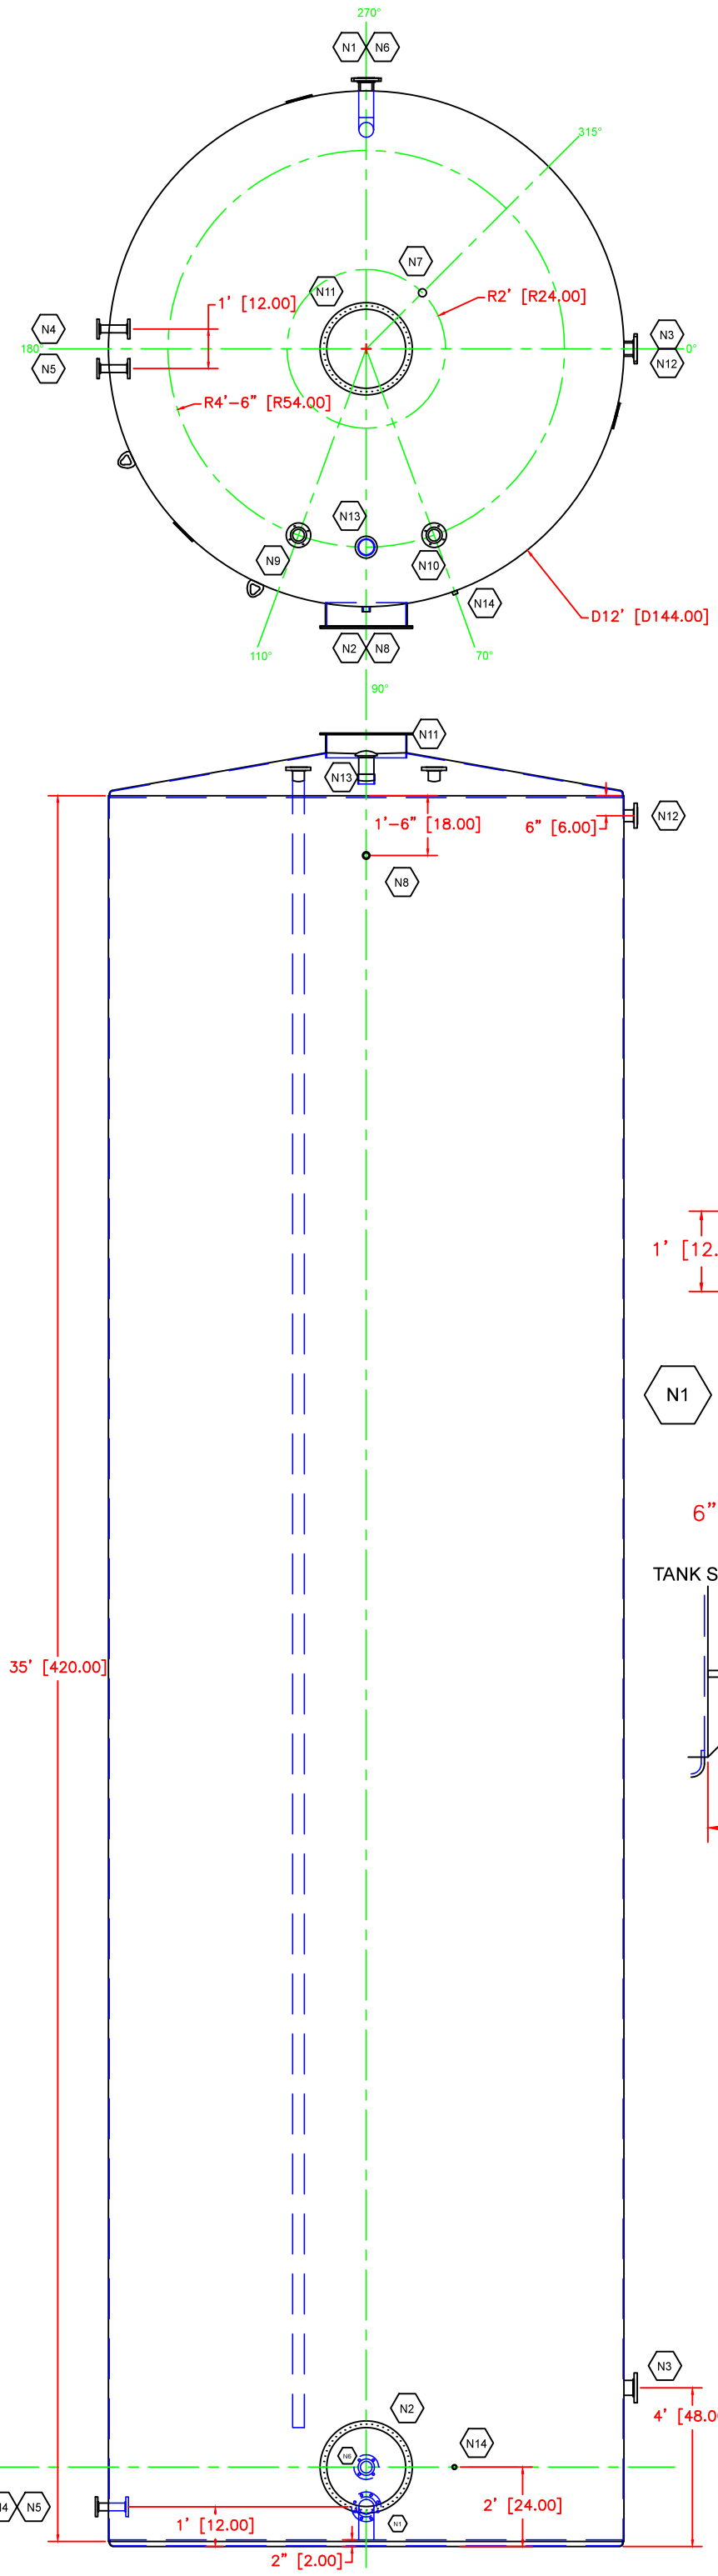

ITEM	SIZE	TYPE	FUNCTION	ORIENTATION	ELEVATION/ RADIUS	PROJECTION FACE TO TANK	REMARKS
N1	4"	150# RFSO	OUTLET	270°	12"	4"	WITH 90° ELBOW
N2	24"	UL 142 MANWAY	MANWAY	90°	24"	N/A	$\frac{3}{8}$" FRAME, $\frac{1}{2}$" COVER
N3	4"	150# RFSO	MIXER	0°	48"	4"	6-10° CANT FOR SWIRL
N4	2"	150# RFSO	HEAT INLET	180°	12"	4"	PROVISION FOR HEAT
N5	2"	150# RFSO	HEAT OUTLET	180°	12"	4"	PROVISION FOR HEAT
N6	3"	150# RFSO	INLET	270°	24"	4"	
N7	2"	XH NPT	LEVEL INDICATOR	315°	24"	N/A	LEVELED TO HORZ.
N8	1-$\frac{1}{4}$"	XH NPT	HI LEVEL	90°	18" DOWN	4"	
N9	3"	150# RFSO	DIP TUBE	110°	54"	4"	INTERNAL PIPE TO 3' ELEV.
N10	3"	150# RFSO	SPARE	70°	54"	4"	LEVELED TO HORZ.
N11	24"	UL 142 MANWAY	EMERGENCY VENT	TDC	TDC	4"	LOOSE BOLT PER UL-142
N12	3"	150# RFSO	OVERFLOW	0°	6" DOWN	4"	
N13	4"	XH NPT	VENT	90°	54"	N/A	MUSHROOM VENT
N14	1"	XH NPT	TEMP GAUGE	70°	24"	N/A	

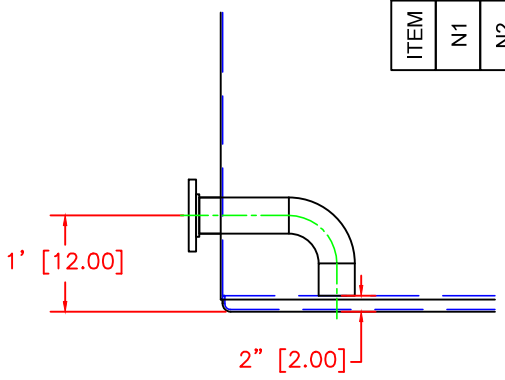

N1 OUTLET WITH 90 ° TURN DOWN

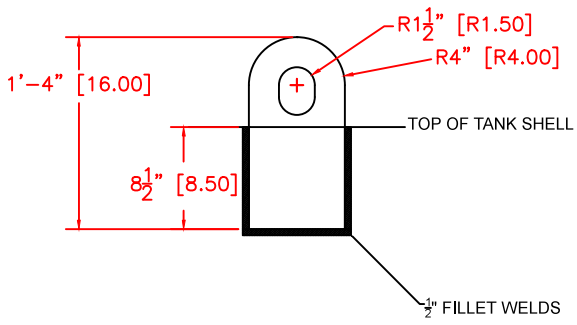

UL-142 LIFT LUG
3 REQUIRED

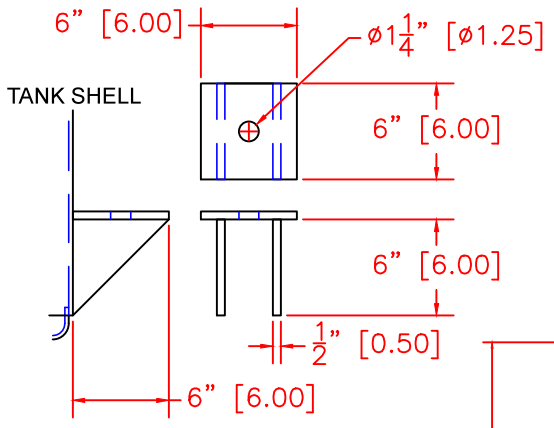

ANCHOR CHAIR
8 REQUIRED

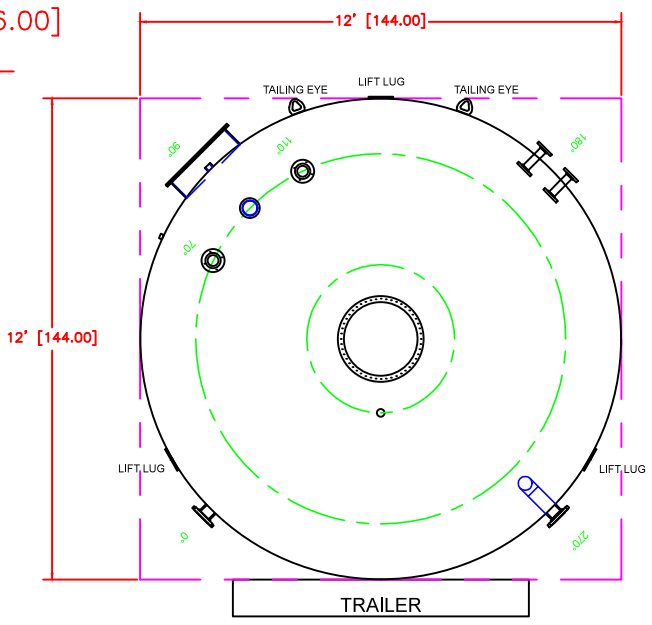

SQUIBB TANK COMPANY

P.O. Box 40
Salem, IL 62881
618 548-0141
www.squibbtank.com

Customer: Patriot Fuels		Description: 12' x 35' 29,600 Gallon QTY: 2
Accepted By: Joe or Rahul		
Date: 8-21-14	Scale: NTS	Job #: 008038
Revision: 2nd, Added 2" for level indicator		